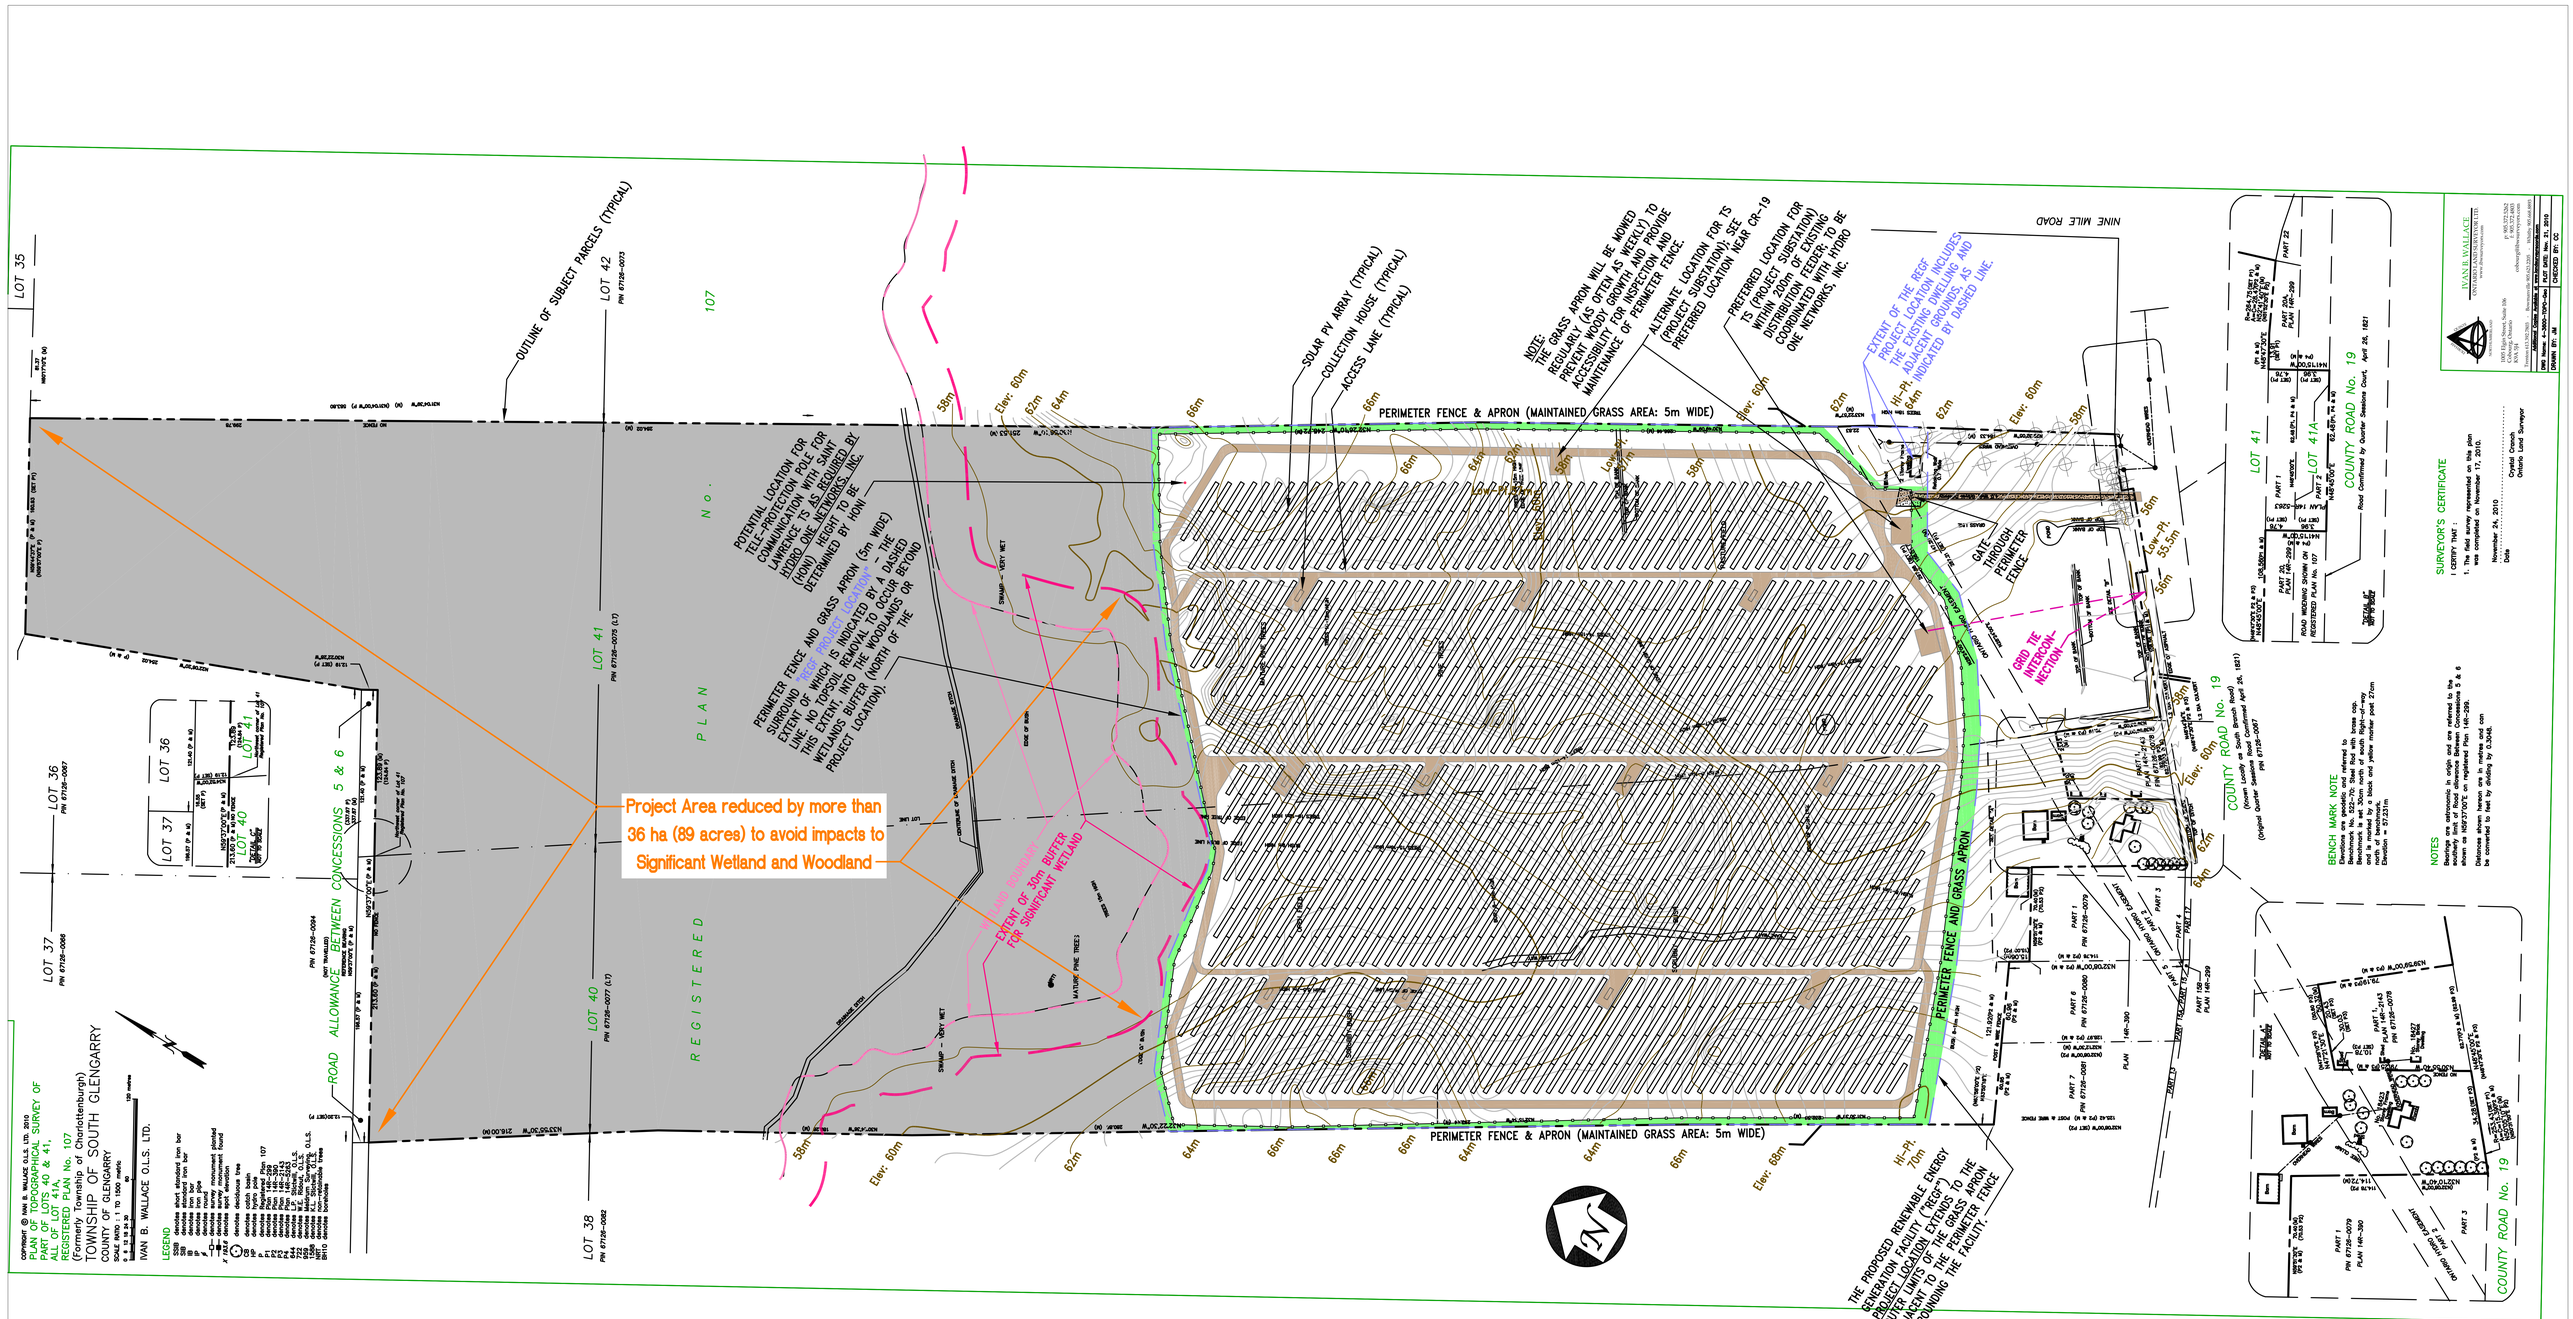

Site Plan with Existing Topography

for Proposed Solar Energy Facility: "S. Glengarry_St. Lawrence-1"

JULY 4, 2011 © Penn Energy Renewables, Ltd.

NOTE: The intent of this drawing is to illustrate proposed development limitations and major project components. The facilities within the "Project Location" are conceptual in nature and subject to change as the project design is further refined and engineered.

0 20 40 80 160

40 30 20 10 0

Graphic Scale (Metres)